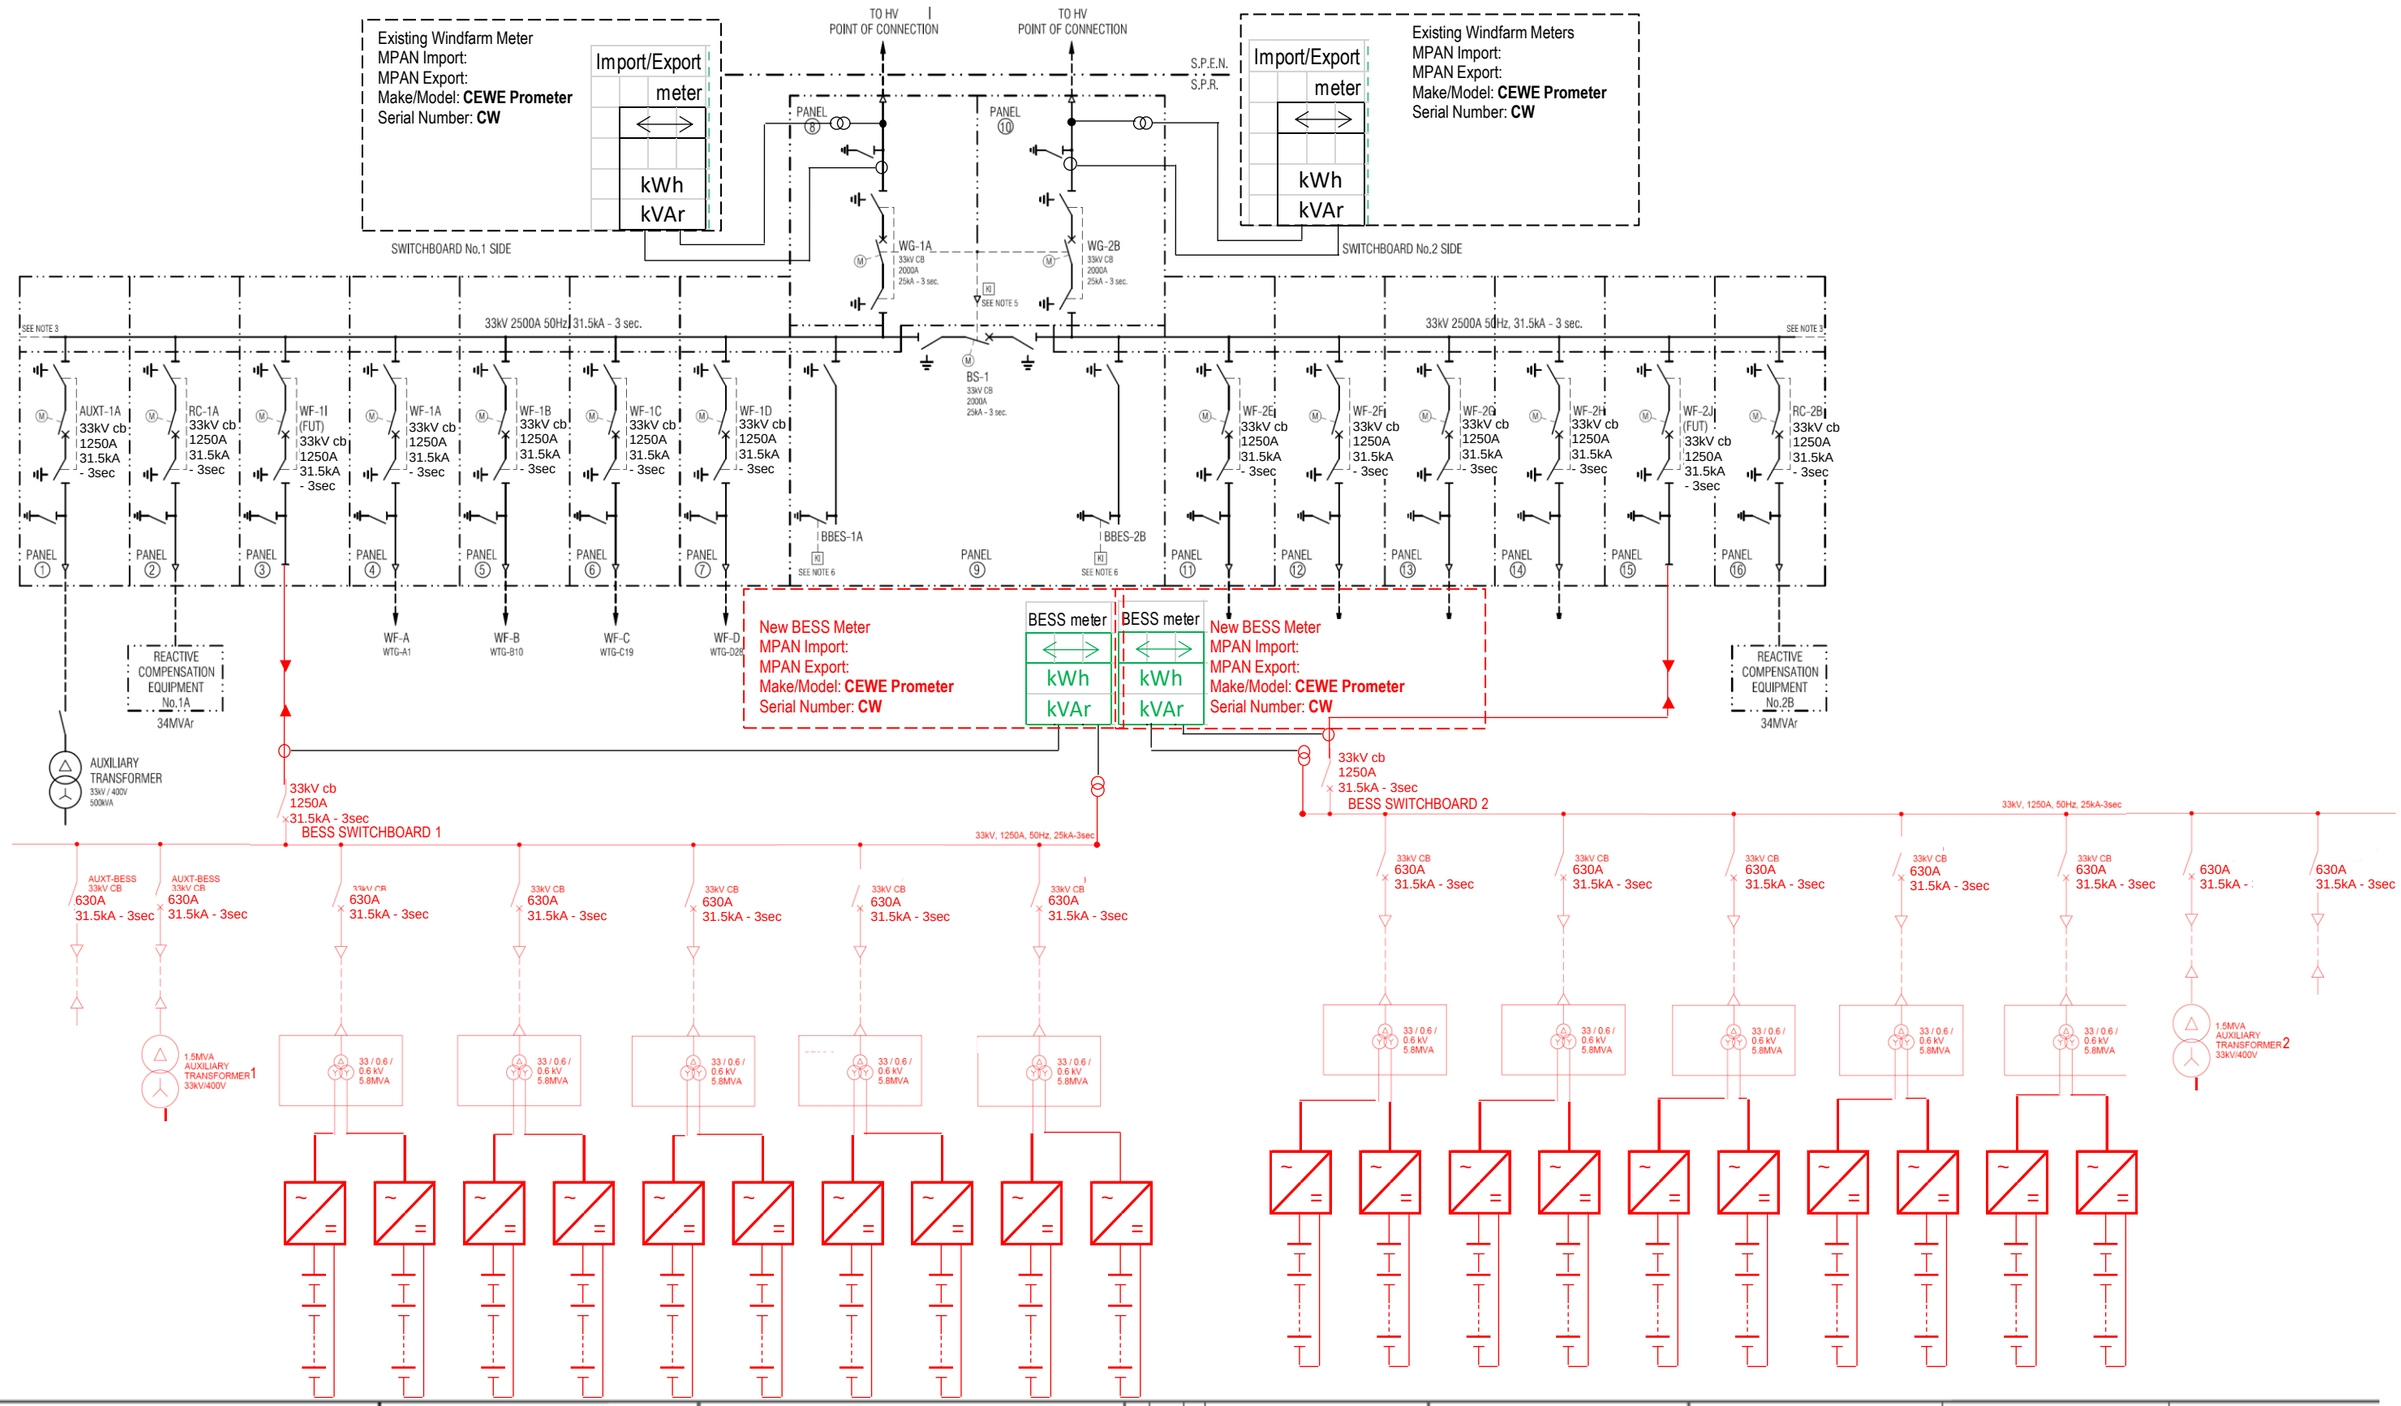

SCOTTISHPOWER RENEWABLES

ScottishPower Renewables
Whitelee Windfarm Control Centre
Loch Goin
Fenwick
Kilmarnock
KA3 6EX

Email: info@scottishpowerrenewables.com
Web: www.scottishpowerrenewables.com

Notes
1. This drawing is the property of ScottishPower Renewables UK Ltd. It is a confidential document and must not be copied, used, or its contents divulged without prior written consent.
2. DO NOT SCALE FROM DRAWING.
3. WTG formation / numbering are subject to change.
4. The arrangement of the 33kv switchgear shown is indicative only. final arrangement will be dependant on the manufacturer.
5. Drawing originated from IEC Drawing 1ABI-3-0600-DU-IBECEE-0001 Rev12 00

Rev.	Date	By	Amendments

Project
Harestanes BESS
50 MW / 50 MWh

Title
33KV WINDFARM
SINGLE LINE DIAGRAM
SITE DISTRIBUTION

Issue Details			
Designed:	SPR	Information	X
Drawn:	SK	Approval	
Checked:	RM	Tender	
Approved:	CH	Construction	
Scale: NTS		Record	

Office Use Only
Drawing Number: 50MW SITE
Date: 08/07/2022
Rev. A

Internal Use