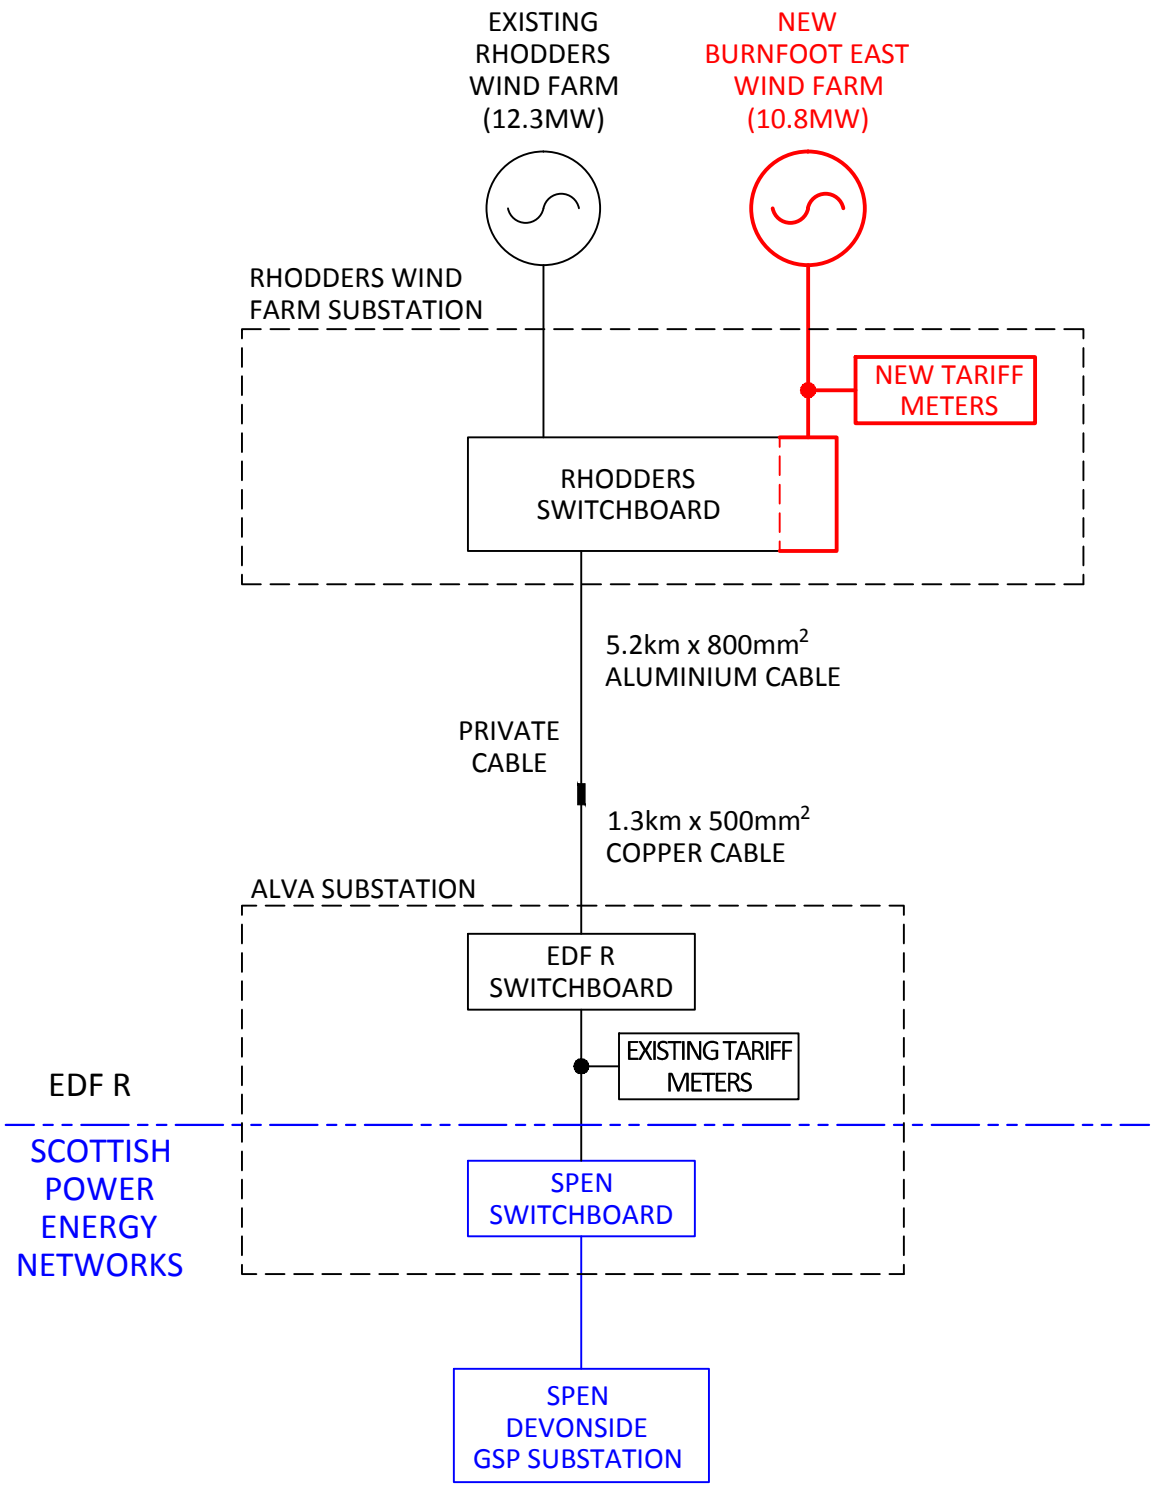

KEY

EDF R EXISTING RHODDERS WIND FARM EQUIPMENT SHOWN IN BLACK

EDF R NEW BURNFOOT EAST WIND FARM EQUIPMENT SHOWN IN RED

SPEN EQUIPMENT SHOWN IN BLUE

Rev	Description	Date	Sign
1	UPDATED FOR BSCP32	24/10/19	WK
0	FOR TENDER	08/12/18	WK

Drawing No. BFH1-ENG-TCL-G000-AJA-DWG-13544

Project: BURNFOOT EAST WIND FARM

Title: BOUNDARY & METERING SLD

Scale: NTS | Drawn by: WK | Checked: JB | Date: 08/12/18

Alexander House,
1 Mandarin Road,
Rainton Bridge Business Park,
Houghton Le Spring,
Sunderland.
DH4 5RA.

info@edf-re.uk

www.edf-re.uk

© Crown copyright, All rights reserved. 2016 Licence number 0100031673